M25 - Stainton Quarry, Stainton with Adgarley, Barrow-in-Furness

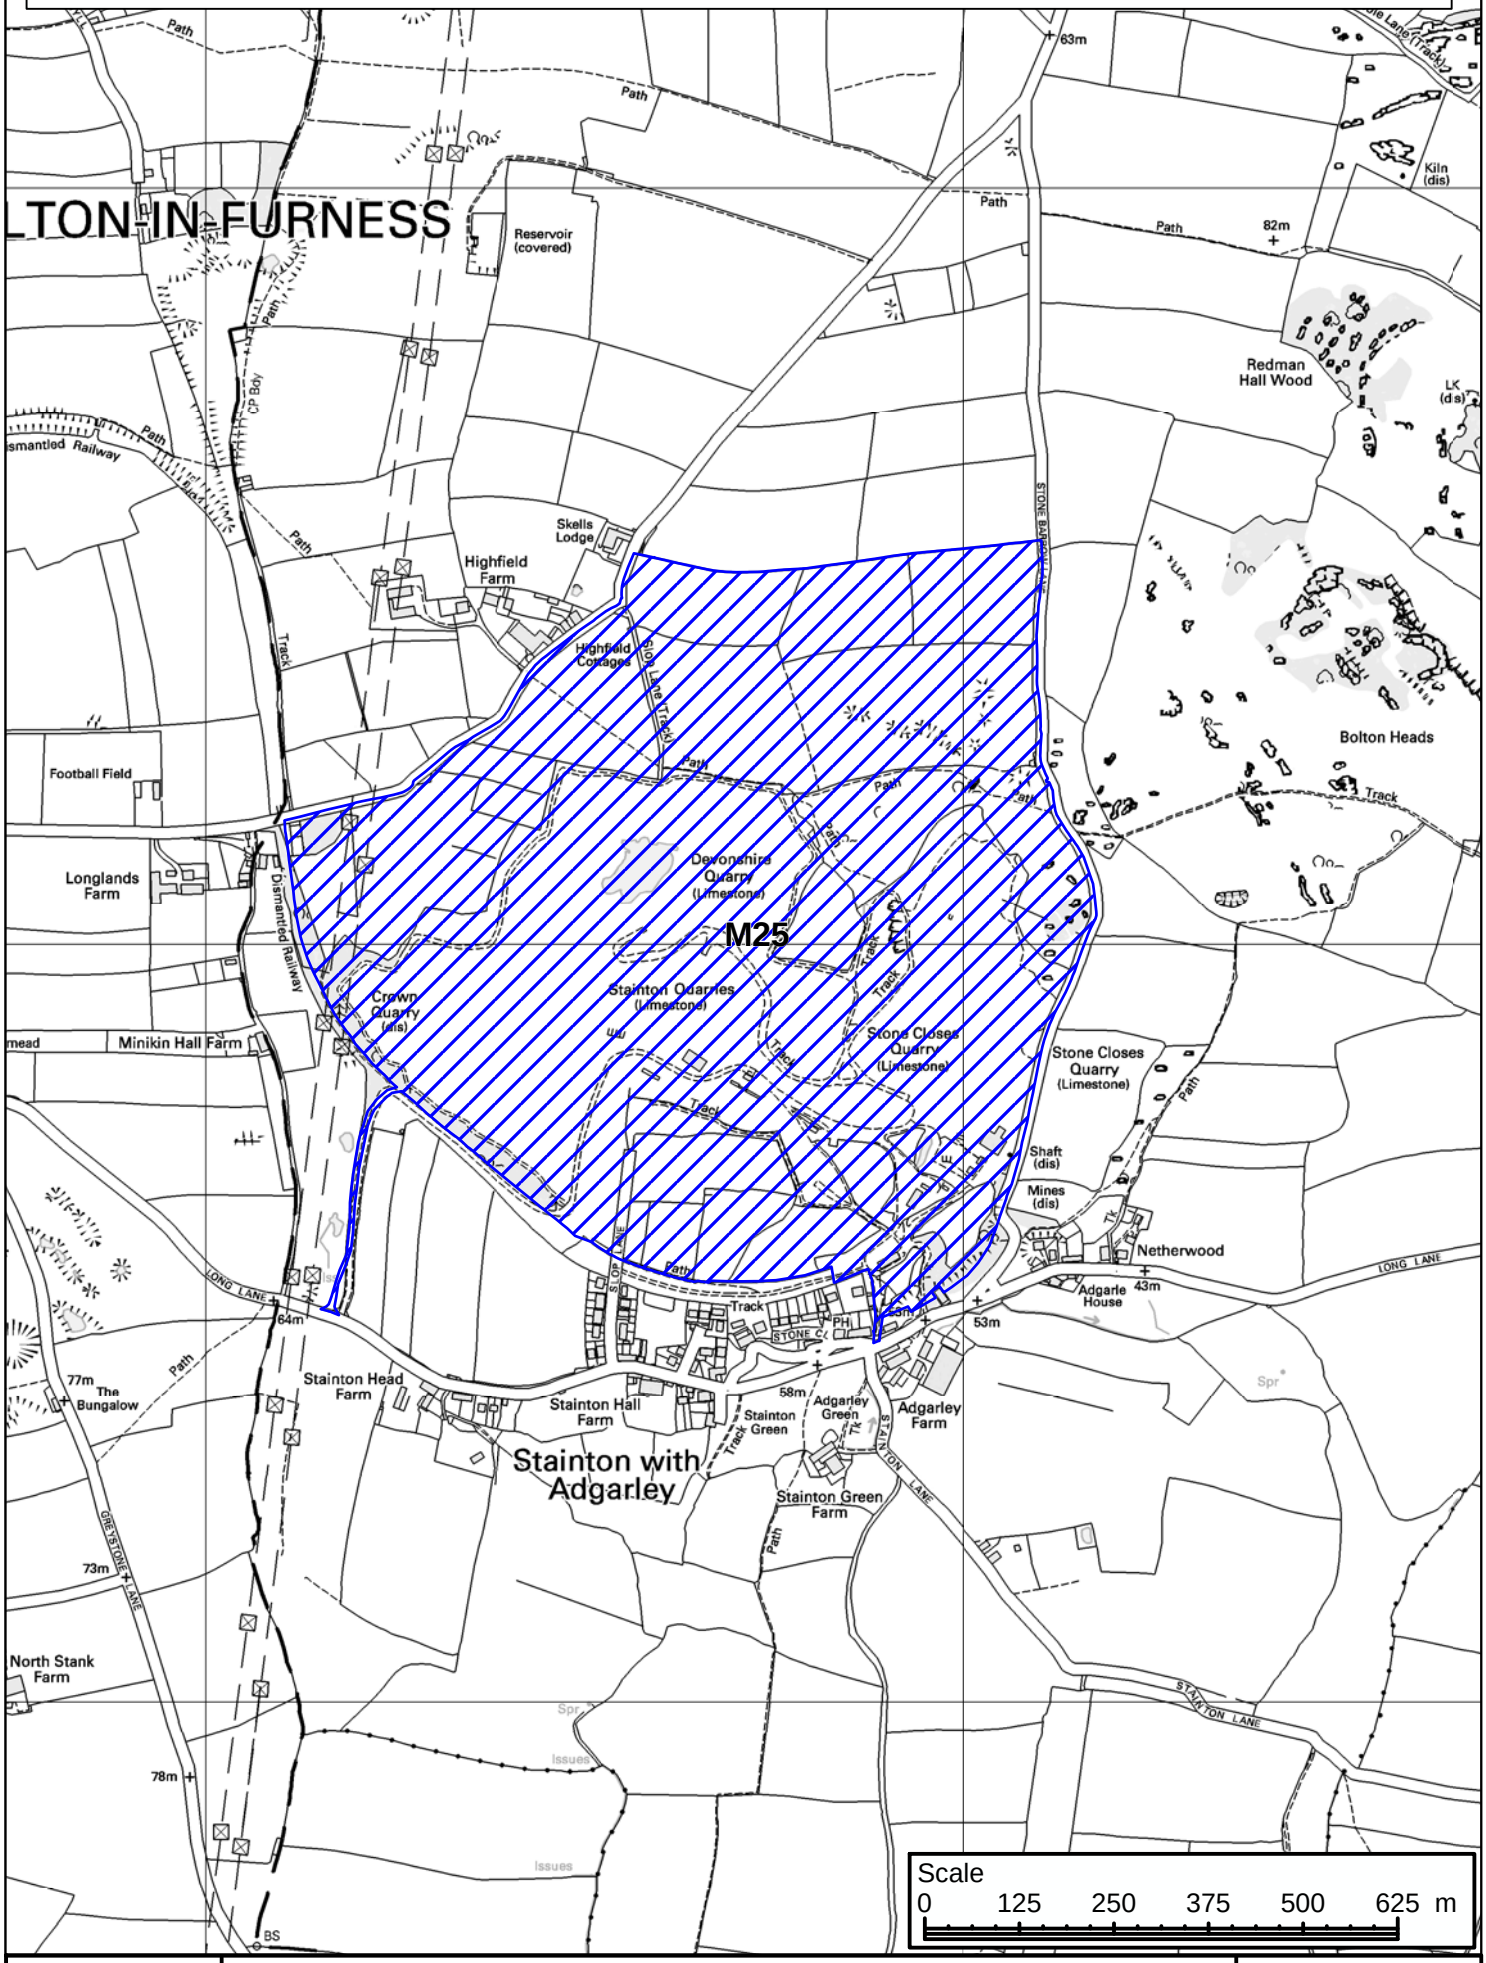

© Crown copyright. All rights reserved. Cumbria County Council. 100019596. 2009.
The Ordnance Survey mapping included within this display is provided by Cumbria County Council under licence from the Ordnance Survey in order to fulfil its public function to make available Council held public domain information. Persons viewing this mapping should contact Ordnance Survey copyright for advice where they wish to licence Ordnance Survey mapping/map data for their own use.

Cumbria County Council

Scale 1:10000 At A4

N